Plan No LXXI Cancelled

PLAN
showing "DORVAL"
Subdivision of Fractional Portion of
S.W 1/4 SEC. 17, TP. 53, RGE. 24, W. of 4th M.

Plan LXXI

Scale: 200ft. = 1 Inch

O.L. Cassidy
—Owner—

Note: Blks X and Y outlined in violet cancelled by L.C. of T. dated Aug. 3, 1938 and C of T 95-G-87 issued.

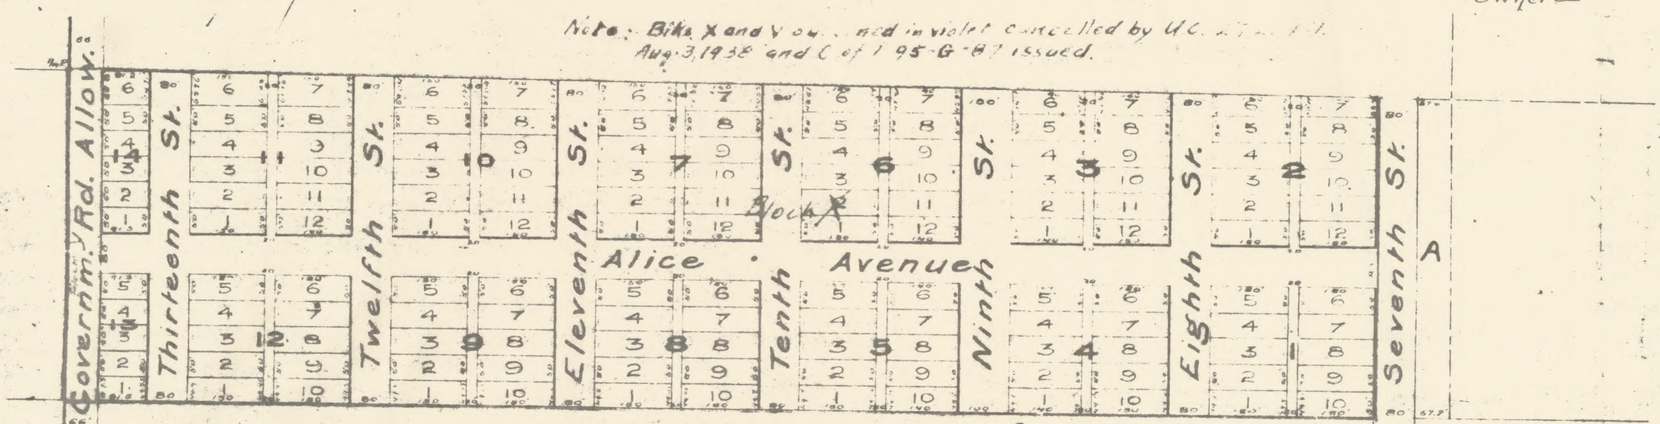

I Alfred Driscoll of the City of Edmonton, in the Province of Alberta, do solemnly declare that the plan accurately shows the manner in which the land included therein has been surveyed and subdivided by me, and that the said plan is prepared in accordance with the provisions of the Land Titles Act, 1894.

Dated at the City of Edmonton this 15 day of March 1905.
Signed in the presence of
Cecil E. Cassidy

A. Driscoll.
Dominion Land Surveyor.

I C.M. Simard of the City of Edmonton in the Province of Alberta, make oath and say:
1 That I was personally present and did see Alfred Driscoll and Cecil E. Cassidy named in the within instrument, who are personally known to me to be the persons named therein, duly sign and execute the same for the purposes named therein;
2 That the same was executed at the City of Edmonton in the Province of Alberta, and that I am the subscribing witness thereto;
3 That I, C.M. Simard, know the said A. Driscoll and Cecil E. Cassidy and they are in my belief of the full age of twenty one years.

Sworn before me at the City of Edmonton in the Province of Alberta this 15th day of March A.D. 1905.
W. de M. Chevrier
A Commissioner etc.

C.M. Simard

MAP COLLECTION
UNIVERSITY OF ALBERTA
EDMONTON, ALBERTA
CANADA

Edmonton A-121 (1905) [arch.]